NORTH

Based upon the Ordnance Survey's of Northern Ireland with the Permission of the Director of and Chief Executive, Crown Copyright Reserved.

Site Area = 0.696 ha

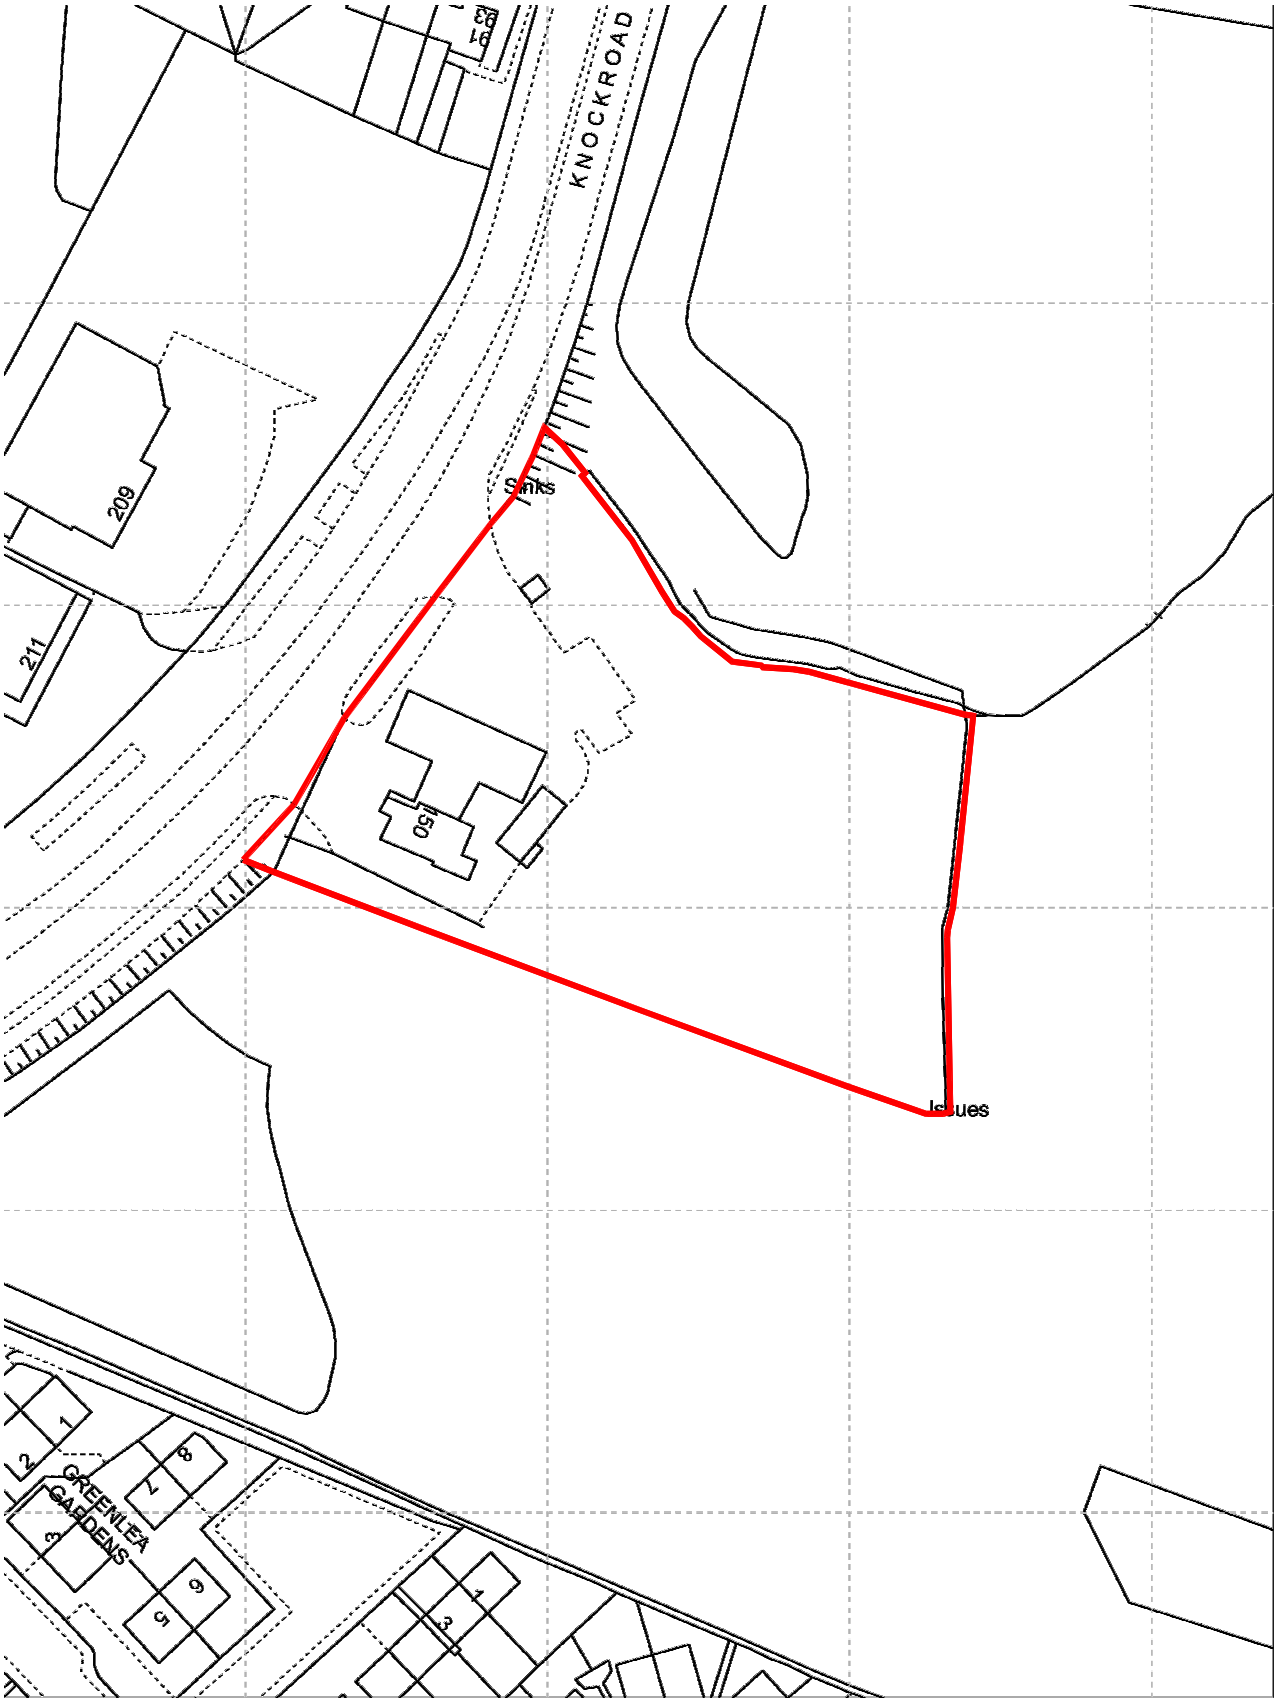

REV.	DESCRIPTION	BY DATE	CHK DATE

DRAWING TITLE	SCALE	DATE	DRAWN	CHECKED	JOB No.	WORKSTAGE	DRAWING No.	REVISION
Site Location Map	1:1250 at A4	Oct/20	PT	PT	2291	1-3	001	-

PROJECT

150 Knock Road - Belfast

CLIENT

GEDA LIMITED

BOYD
THE BOYD PARTNERSHIP
CHARTERED ARCHITECTS LLP
Tel: 028 9046 1414